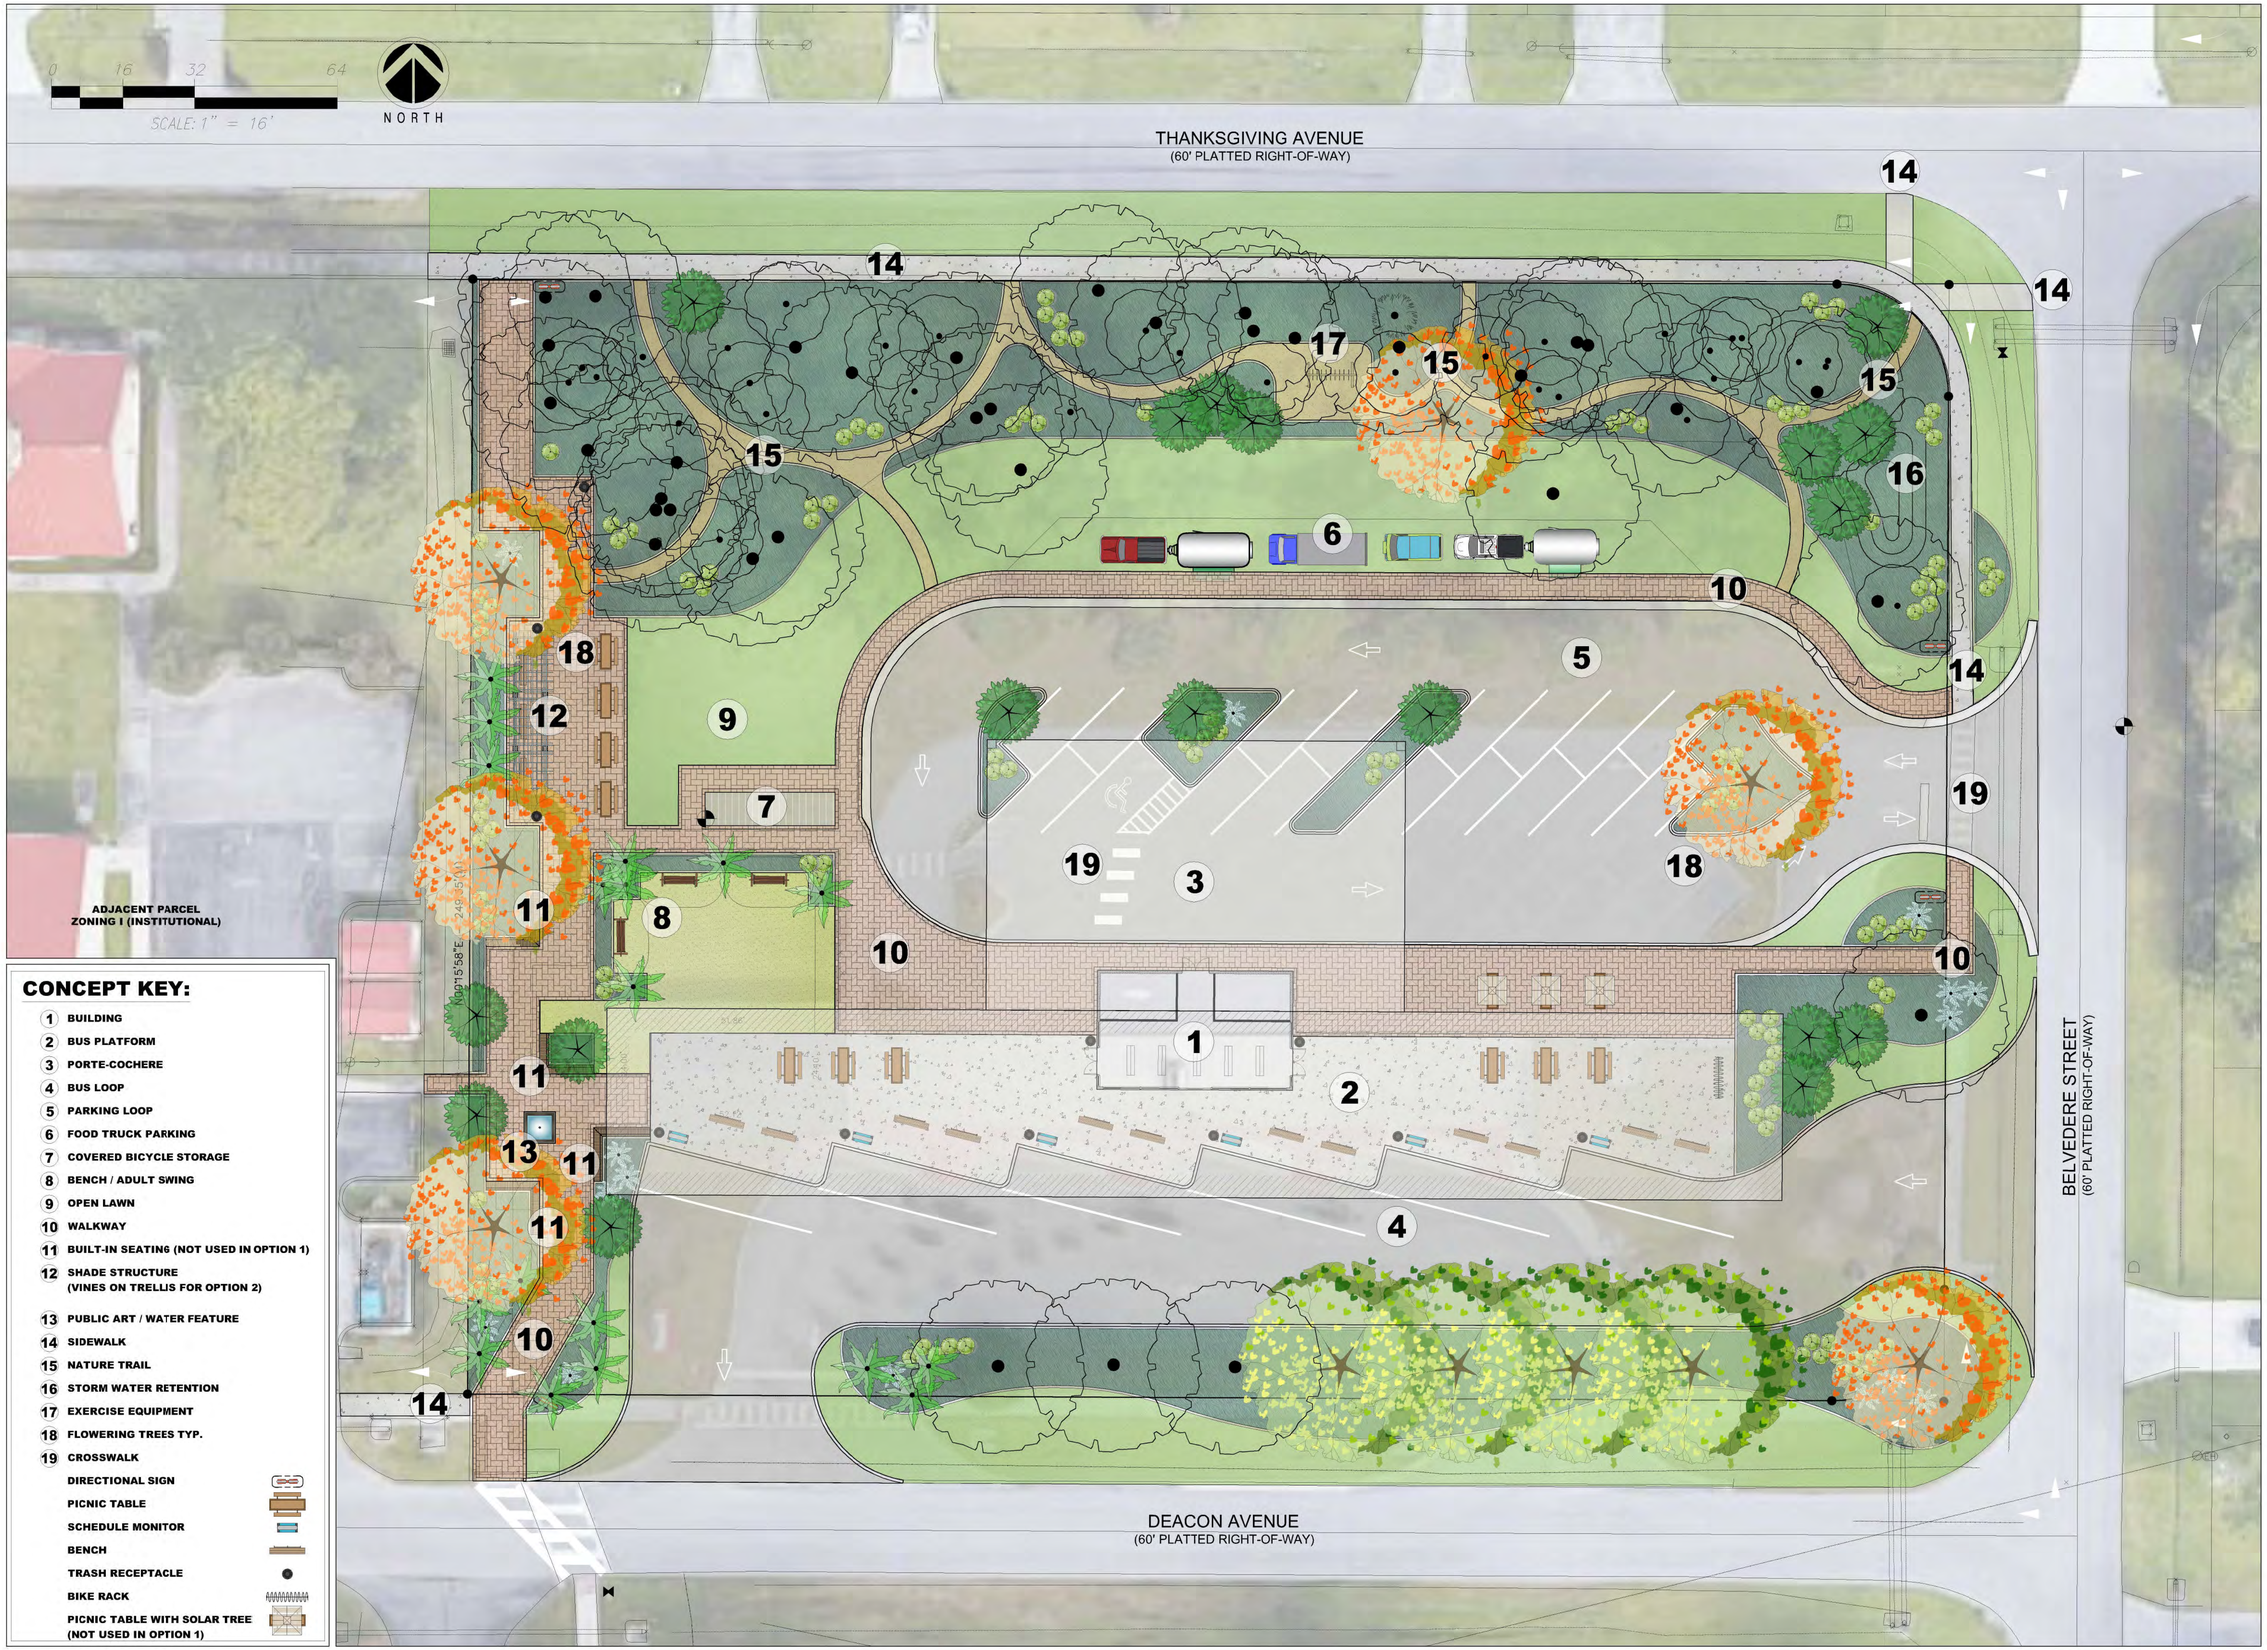

CONCEPT KEY:

1. BUILDING
2. BUS PLATFORM
3. PORTE-COCHERE
4. BUS LOOP
5. PARKING LOOP
6. FOOD TRUCK PARKING
7. COVERED BICYCLE STORAGE
8. BENCH / ADULT SWING
9. OPEN LAWN
10. WALKWAY
11. BUILT-IN SEATING (NOT USED IN OPTION 1)
12. SHADE STRUCTURE (VINES ON TRELLIS FOR OPTION 2)
13. PUBLIC ART / WATER FEATURE
14. SIDEWALK
15. NATURE TRAIL
16. STORM WATER RETENTION
17. EXERCISE EQUIPMENT
18. FLOWERING TREES TYP.
19. CROSSWALK

- DIRECTIONAL SIGN
- PICNIC TABLE
- SCHEDULE MONITOR
- BENCH
- TRASH RECEPTACLE
- BIKE RACK
- PICNIC TABLE WITH SOLAR TREE (NOT USED IN OPTION 1)

Michael Flaugh
LANDSCAPE ARCHITECT
FL Reg. #LA0001728
772.419.0024
Stuart
Houzz.com/pro/Michael-Flaugh www.MikeFlaughLA.com

Sheet
L5
Conceptual Plan
Option 2

Conceptual Landscape Plan
PORT ST LUCIE INTERMODAL
Port St. Lucie, Florida

Please note:
This landscape plan is a professional interpretation of existing and proposed site elements based on multiple sources of information. These sources may include: property surveys, architectural plans, google aerial imagery, site observations, photographs and site plans. At times, these supporting documents are inaccurate or approximate so best professional judgment is used during installation and inclusion. ***It is the contractors responsibility to verify all measurements and quantities prior to commencing work.***

Date:
04/19/2022
Design by: AM,PA
Reviewed by: MF
Revised: 06/14/2022.
07/07/2022